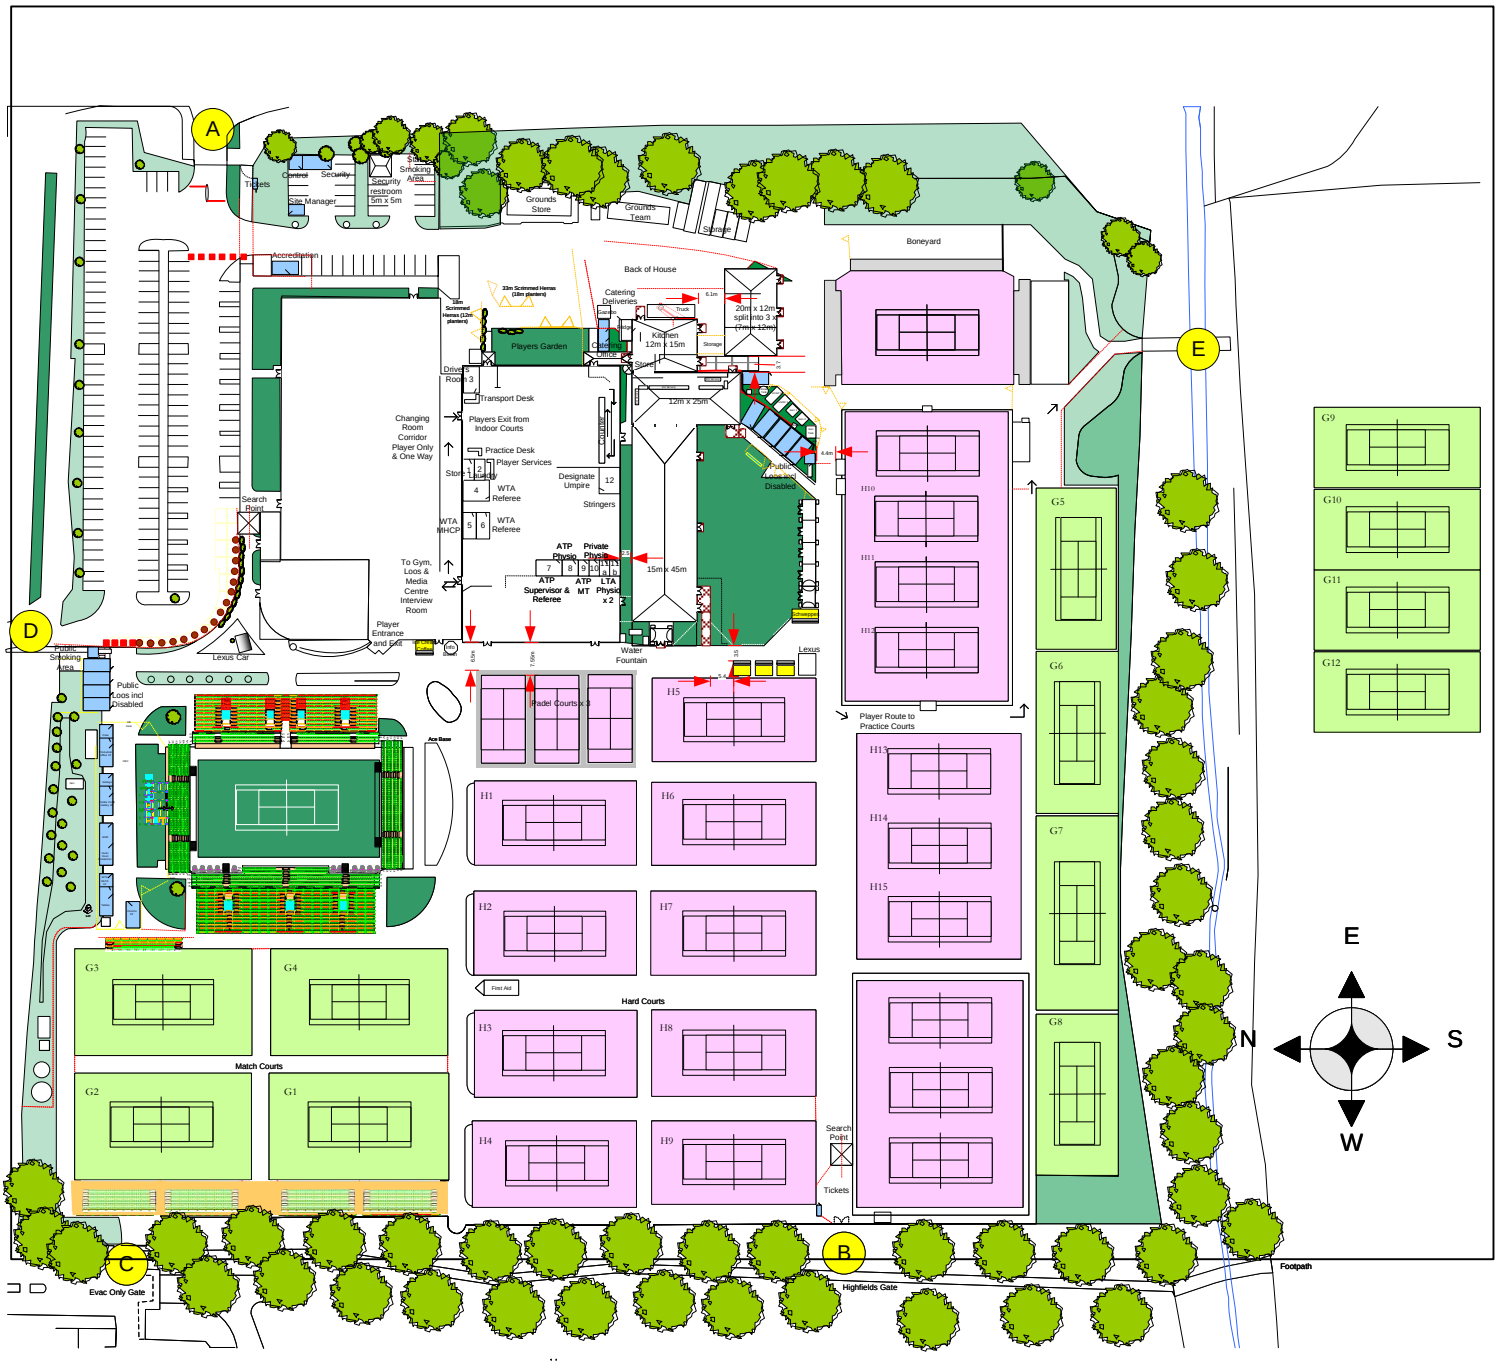

www.castaliaevents.co.uk

Ice Cream/ Coffee position
Players entrance 3m

CASTALIA SHALL HAVE NO RESPONSIBILITY FOR ANY USE MADE OF THIS DOCUMENT OTHER THAN FOR THAT WHICH IT WAS PREPARED AND ISSUED.

ANY DRAWING ERRORS OR DIVERGENCES SHOULD BE BROUGHT TO THE ATTENTION OF CASTALIA AT THE ADDRESS BELOW.

ALL MEASUREMENTS MUST BE CHECKED ON SITE.

DO NOT SCALE OFF THIS PLAN

Site manager
Andrew Munro Seear
+44 (0) 7899922062
munro@castaliaevents.co.uk

NOTES

B Entrance or Evac Gate
Food Unit
Portacabin
HVM
Flowerpots
Temporary Structure
Digital Order of Play Board
Grass Courts
Hard Courts
Centre Court surrounded by Grandstand
Crowd Barrier
Herras Fencing
Construction Zone access routes

Project: Nottingham Open 2025	VENUE: Nottingham Tennis Centre
Client: LTA	VERSION: 5
Project Director: Lucy Ambrose	DRAWN BY: Andrew Munro Seear
Project Manager:	FILENAME: NOTTINGHAM 2025 SITE PLAN V6.VSD
Sheet Title: Full Site Plan	SCALE: 1: 1750
	DATE: 4/29/2025